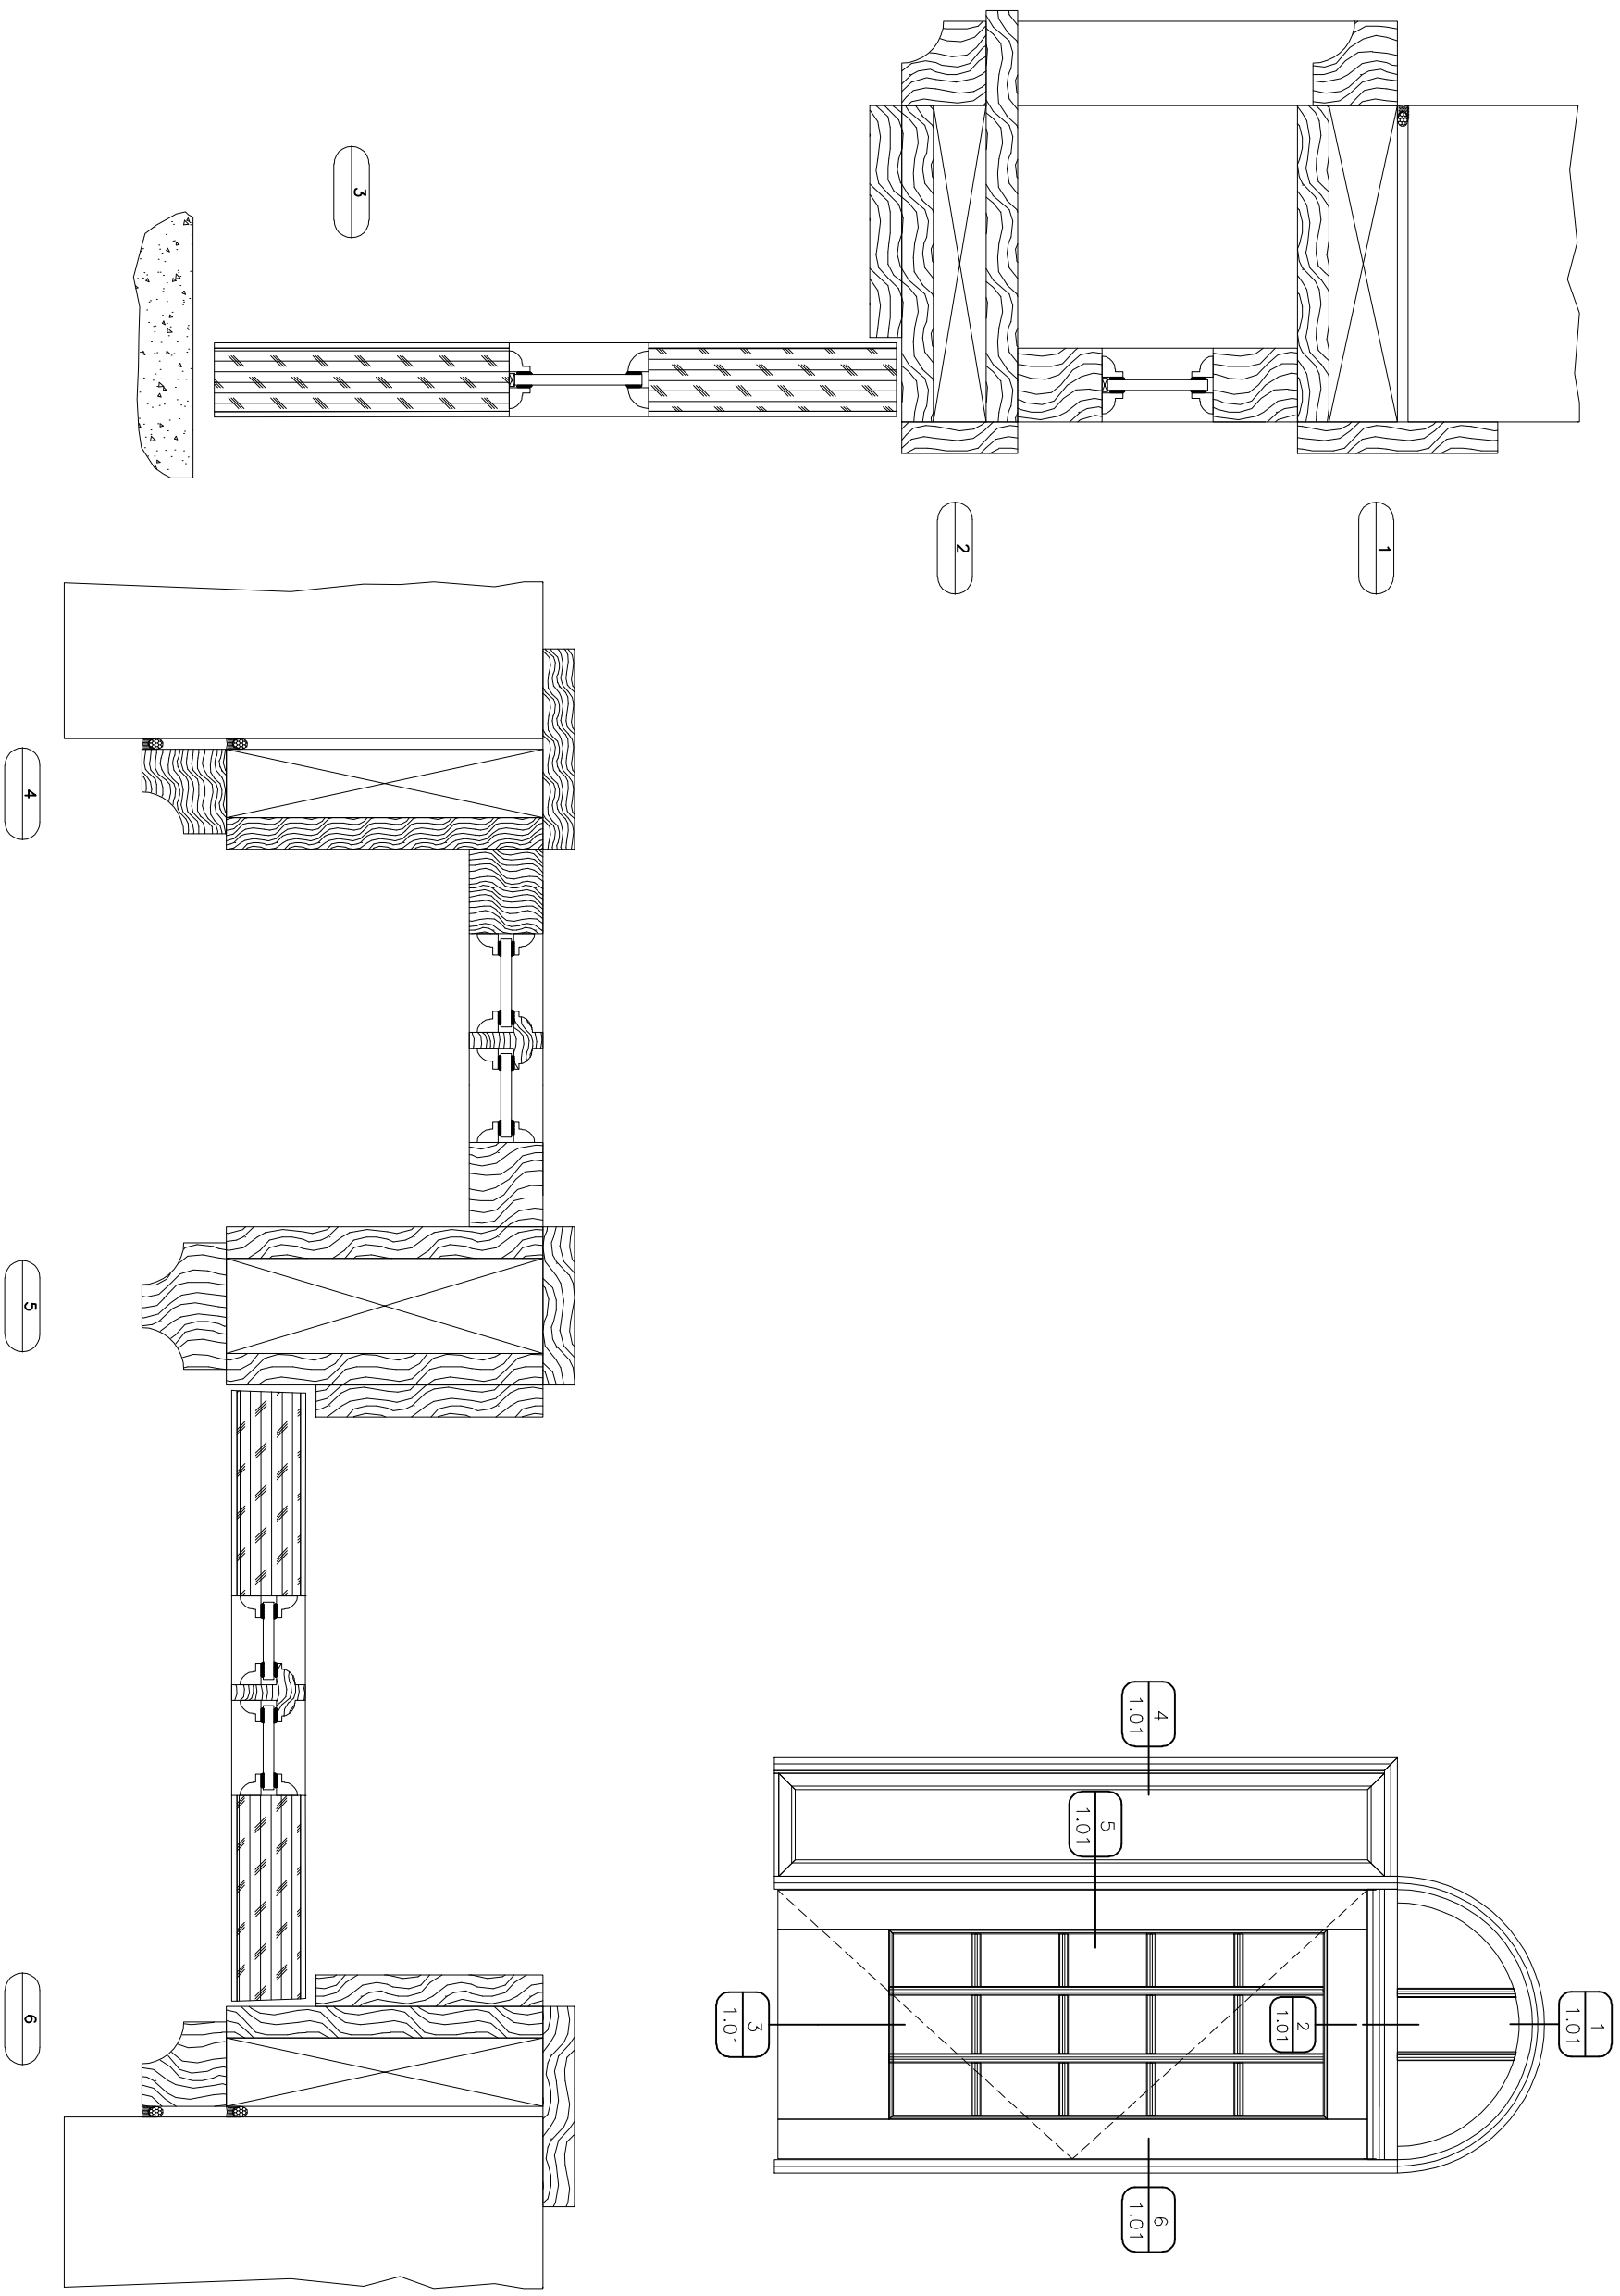

PROJECT NO:	SCALE NOT TO SCALE	PROJECT: CUSTOM WOOD DOOR AND WINDOW FRAMING	**Valley Building Specialties V.B.S.** Windows, Doors and More
PAGE #:	DRAWN BY: *H.D.S.*	LOCATION:	5401 Central Avenue Suite "G" Hot Springs, AR 71913 501-525-3268
1.01		CUSTOMER:	
		ARCHITECT:	

© 2006 VBS ALL RIGHTS RESERVED

REV.	BY	DATE	DESCRIPTION
		x/x/x/	FIRST SUBMISSION

CURRENT PRINTING: P:\VALLEY BLDG PRODUCTS\WOOD DOOR PARTS\Sep 17,2008